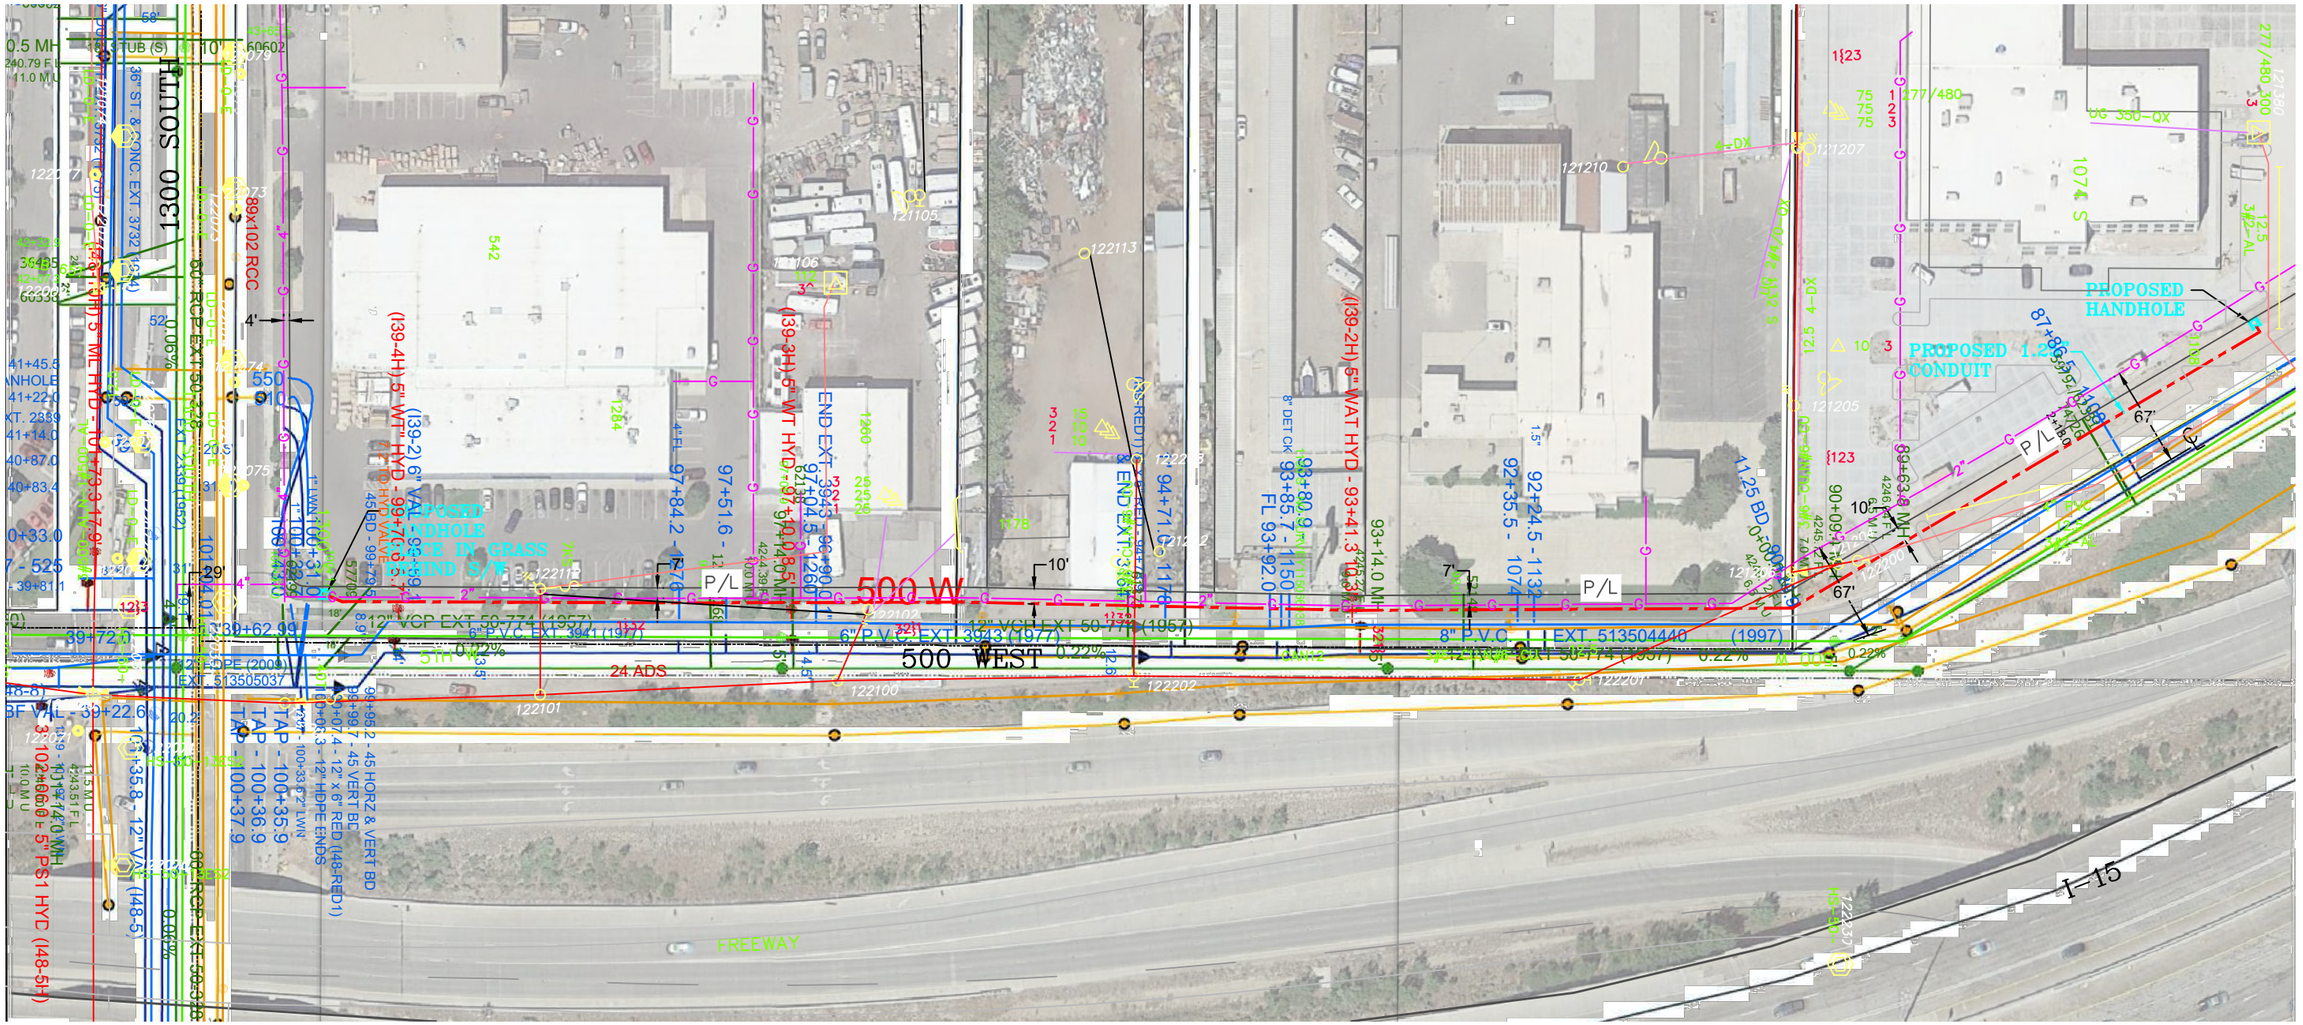


| PED OR POLE NUMBER | | | | | | | | | | | | | | | | | | PED OR POLE NUMBER | SUB NUMBER | | | |
|---|---|---|---|---|---|---|---|---|---|---|---|---|---|---|---|---|---|---|---|---|---|---|
| | | | | | | | | | | | | | | | | | | | | | | |
| | | | | | | | | | | | | | | | | | | | | | | |
Filename: 500 WEST UTILITES
Engineer: L.A.
Drafter: MDAVIDSON
Last accessed: 09/12/16
Time: 7:27 AM
Prepared By: CONSULTANTS

CentraCom INTERACTIVE

NOTES:

UTILITY LOCATIONS ARE APPROXIMATE. CONTRACTOR RESPONSIBLE FOR EXACT LOCATION.

CENTRACOM

Exchange:
Serving Area: SALT LAKE CITY
Route: BRAHMA GROUP
Twp: 1S | Rng: 1W | Sec: 12
County: SALT LAKE | Tax District:
Project: | Sheet: 1 of 1
Job Order: 914-MC16877 | Scale: 1" = 100'
As Built: | Const. Sheet: of