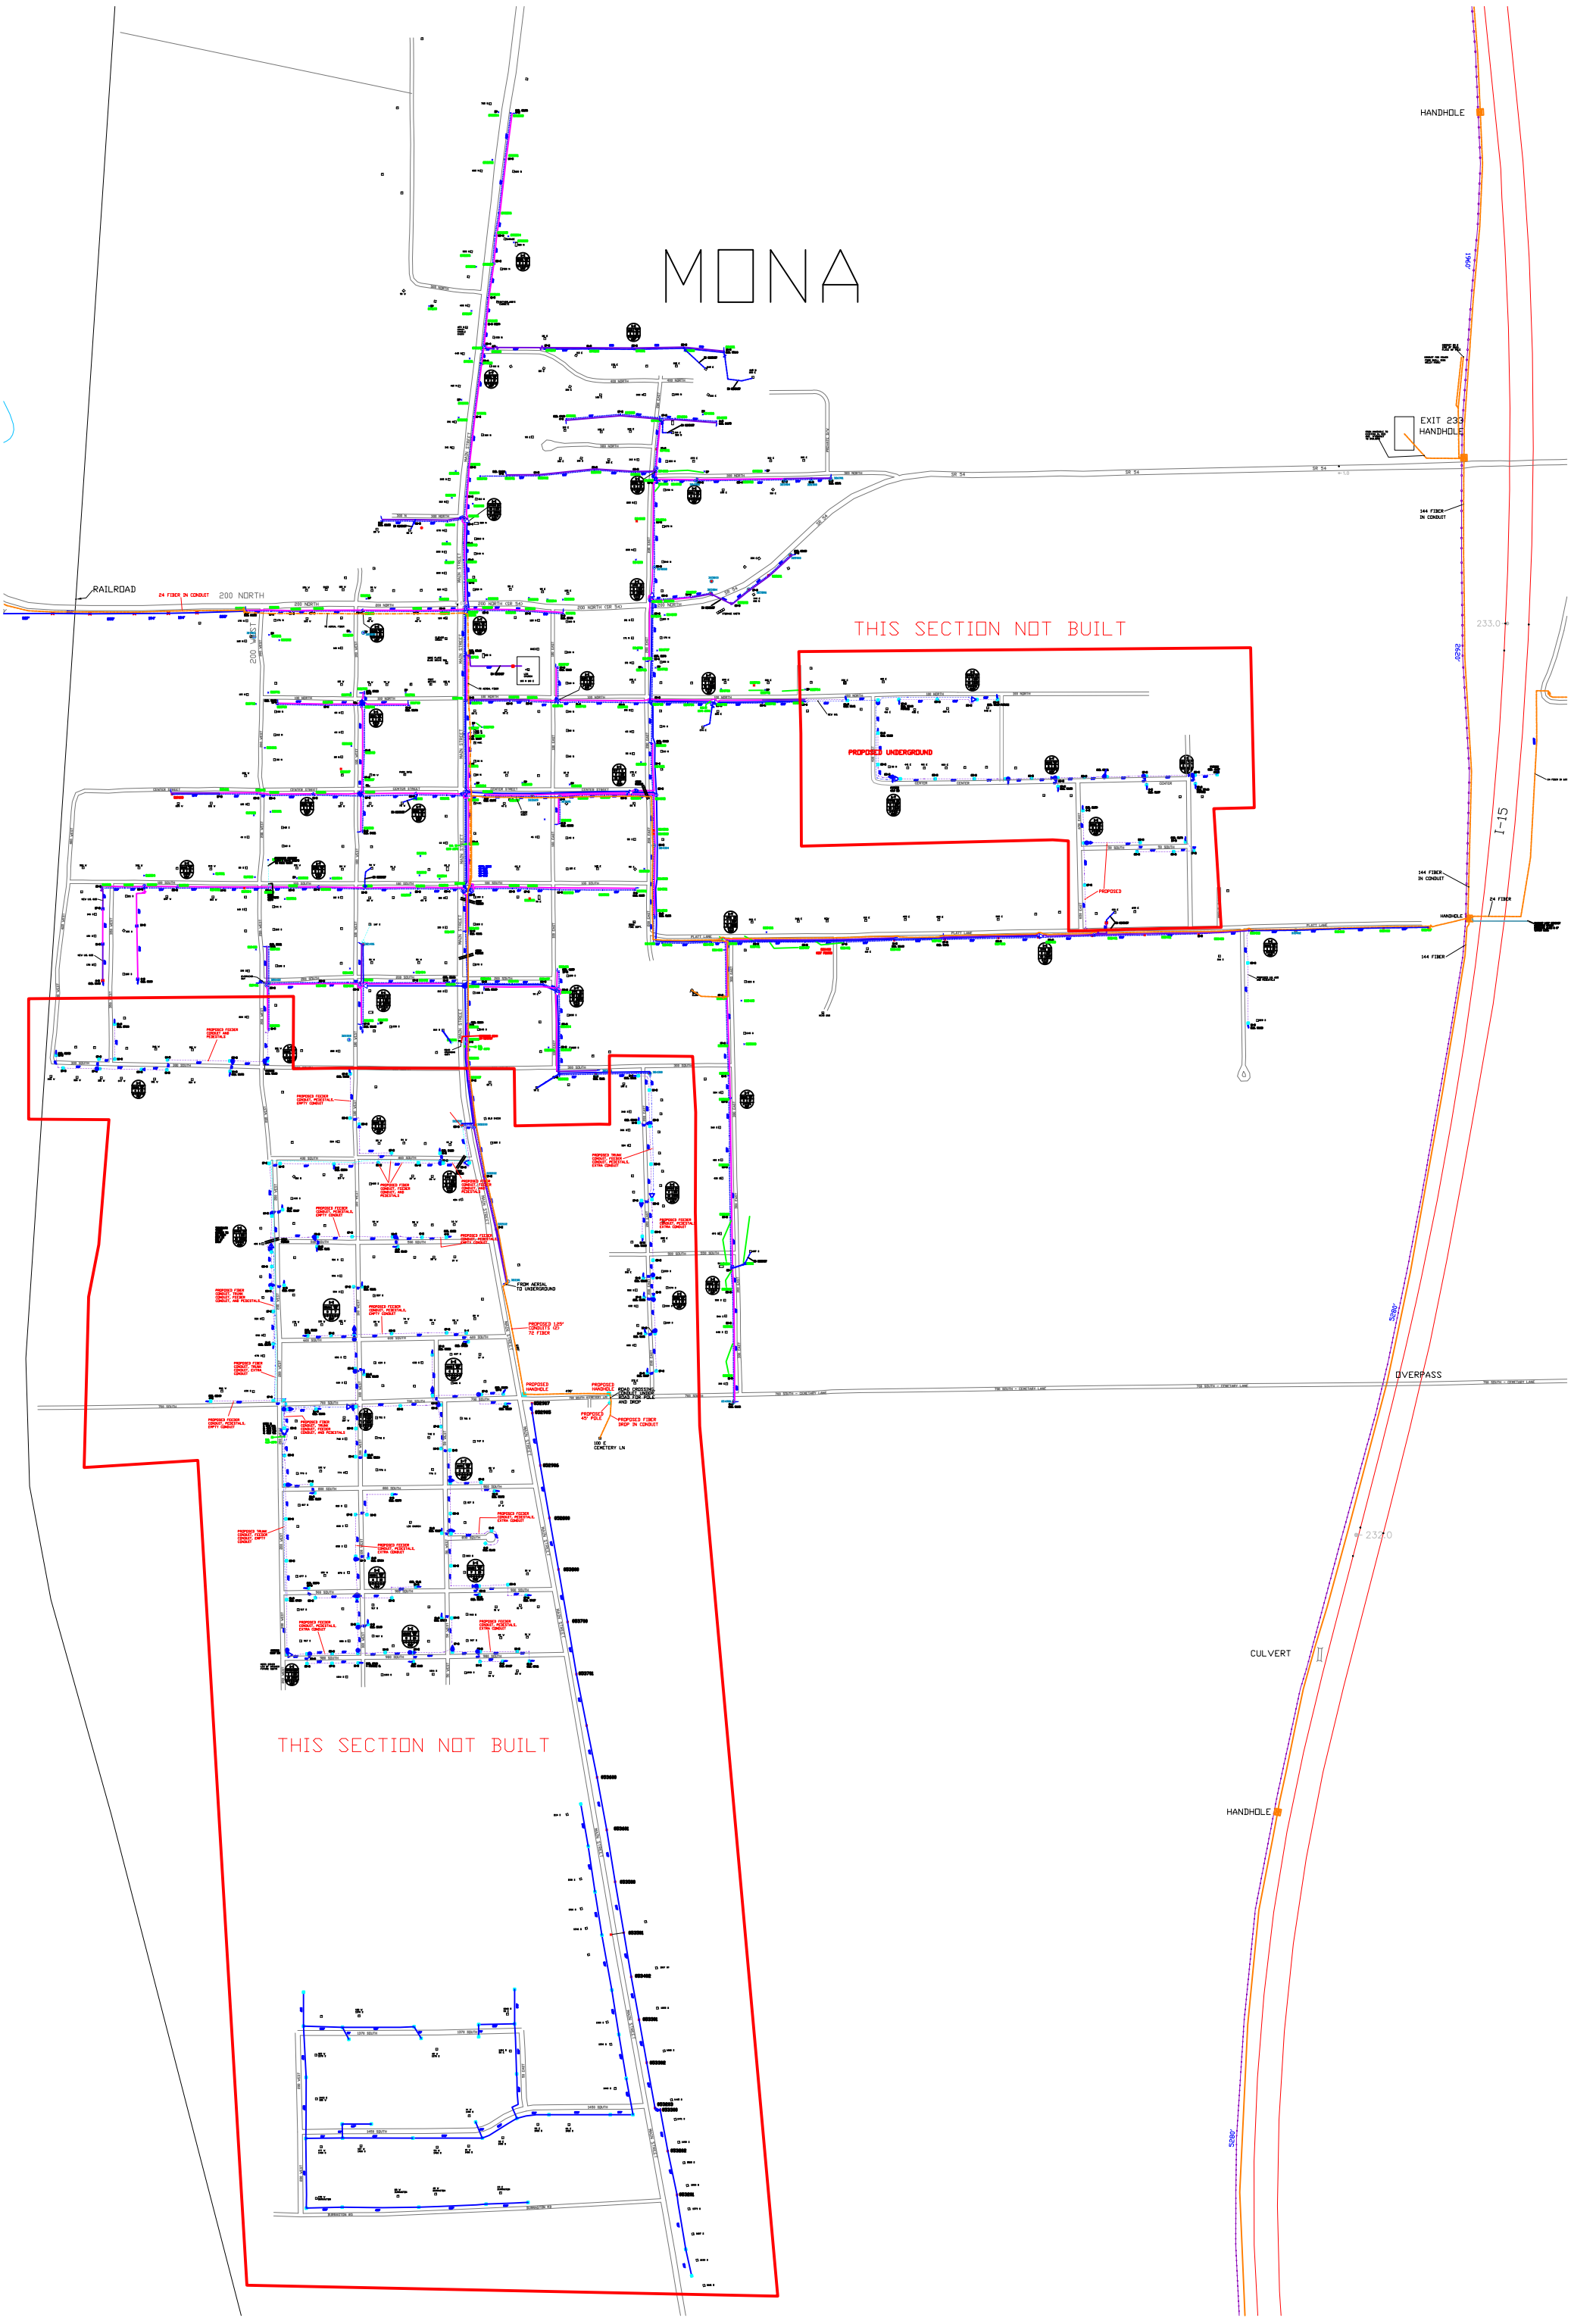
MONA
THIS SECTION NOT BUILT
PROPOSED UNDERGROUND
THIS SECTION NOT BUILT
RAILROAD
24 FIBER IN CONDUIT
200 NORTH
200 WEST
MAIN STREET
CENTER STREET
PLATT LANE
700 SOUTH - CEMETERY LANE
HANDHOLE
EXIT 233
HANDHOLE
144 FIBER IN CONDUIT
144 FIBER
24 FIBER
I-15
OVERPASS
CULVERT
HANDHOLE
FROM AERIAL TO UNDERGROUND
PROPOSED 125' CONDUITS UP 72 FIBER
PROPOSED HANDHOLE
PROPOSED 45' POLE
PROPOSED FIBER DROP IN CONDUIT
100 E CEMETERY LN
PROPOSED FEEDER CONDUIT, PEDESTALS, EMPTY CONDUIT
PROPOSED FEEDER CONDUIT, PEDESTALS, EXTRA CONDUIT
PROPOSED FIBER CONDUIT, FEEDER CONDUIT, AND PEDESTALS
PROPOSED TRUNK CONDUIT, FEEDER CONDUIT, EMPTY CONDUIT
PROPOSED TRUNK CONDUIT, PEDESTALS, EXTRA CONDUIT