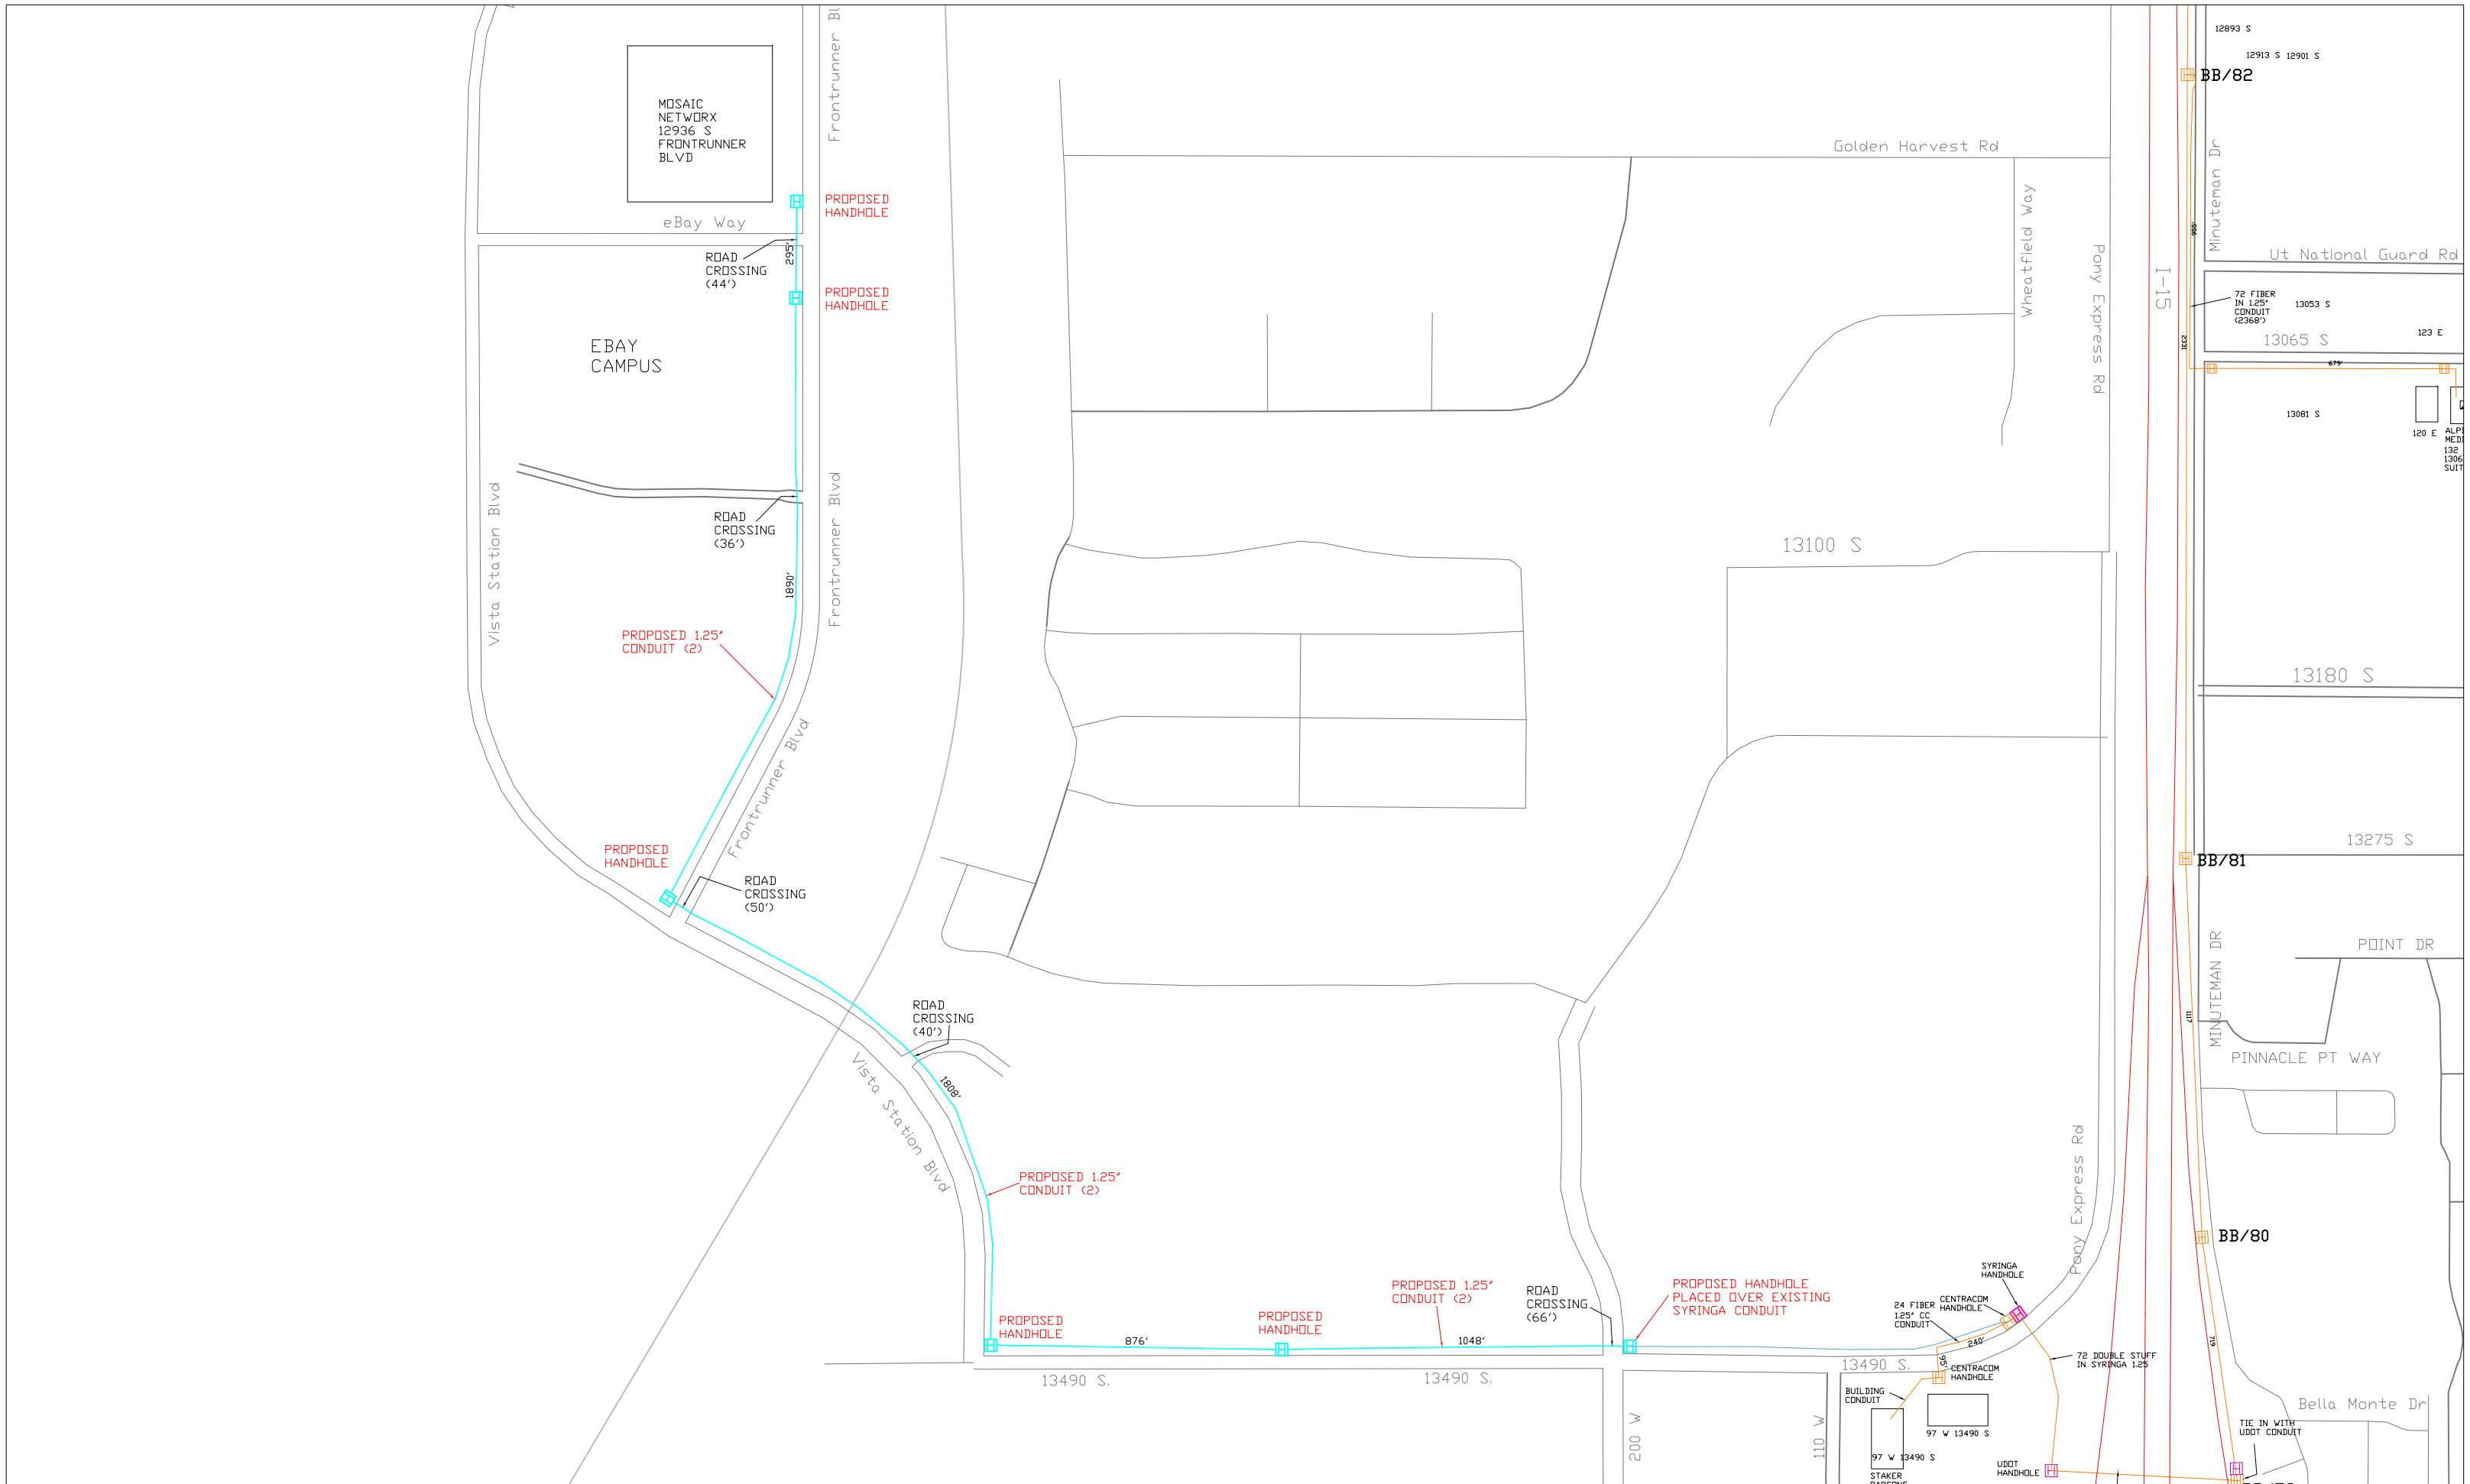

CentraCom, MC16849: Proposed conduit path to Mosaic Networx, 12936 S Frontrunner Blvd, Draper City, UT.